REVISION No. 9

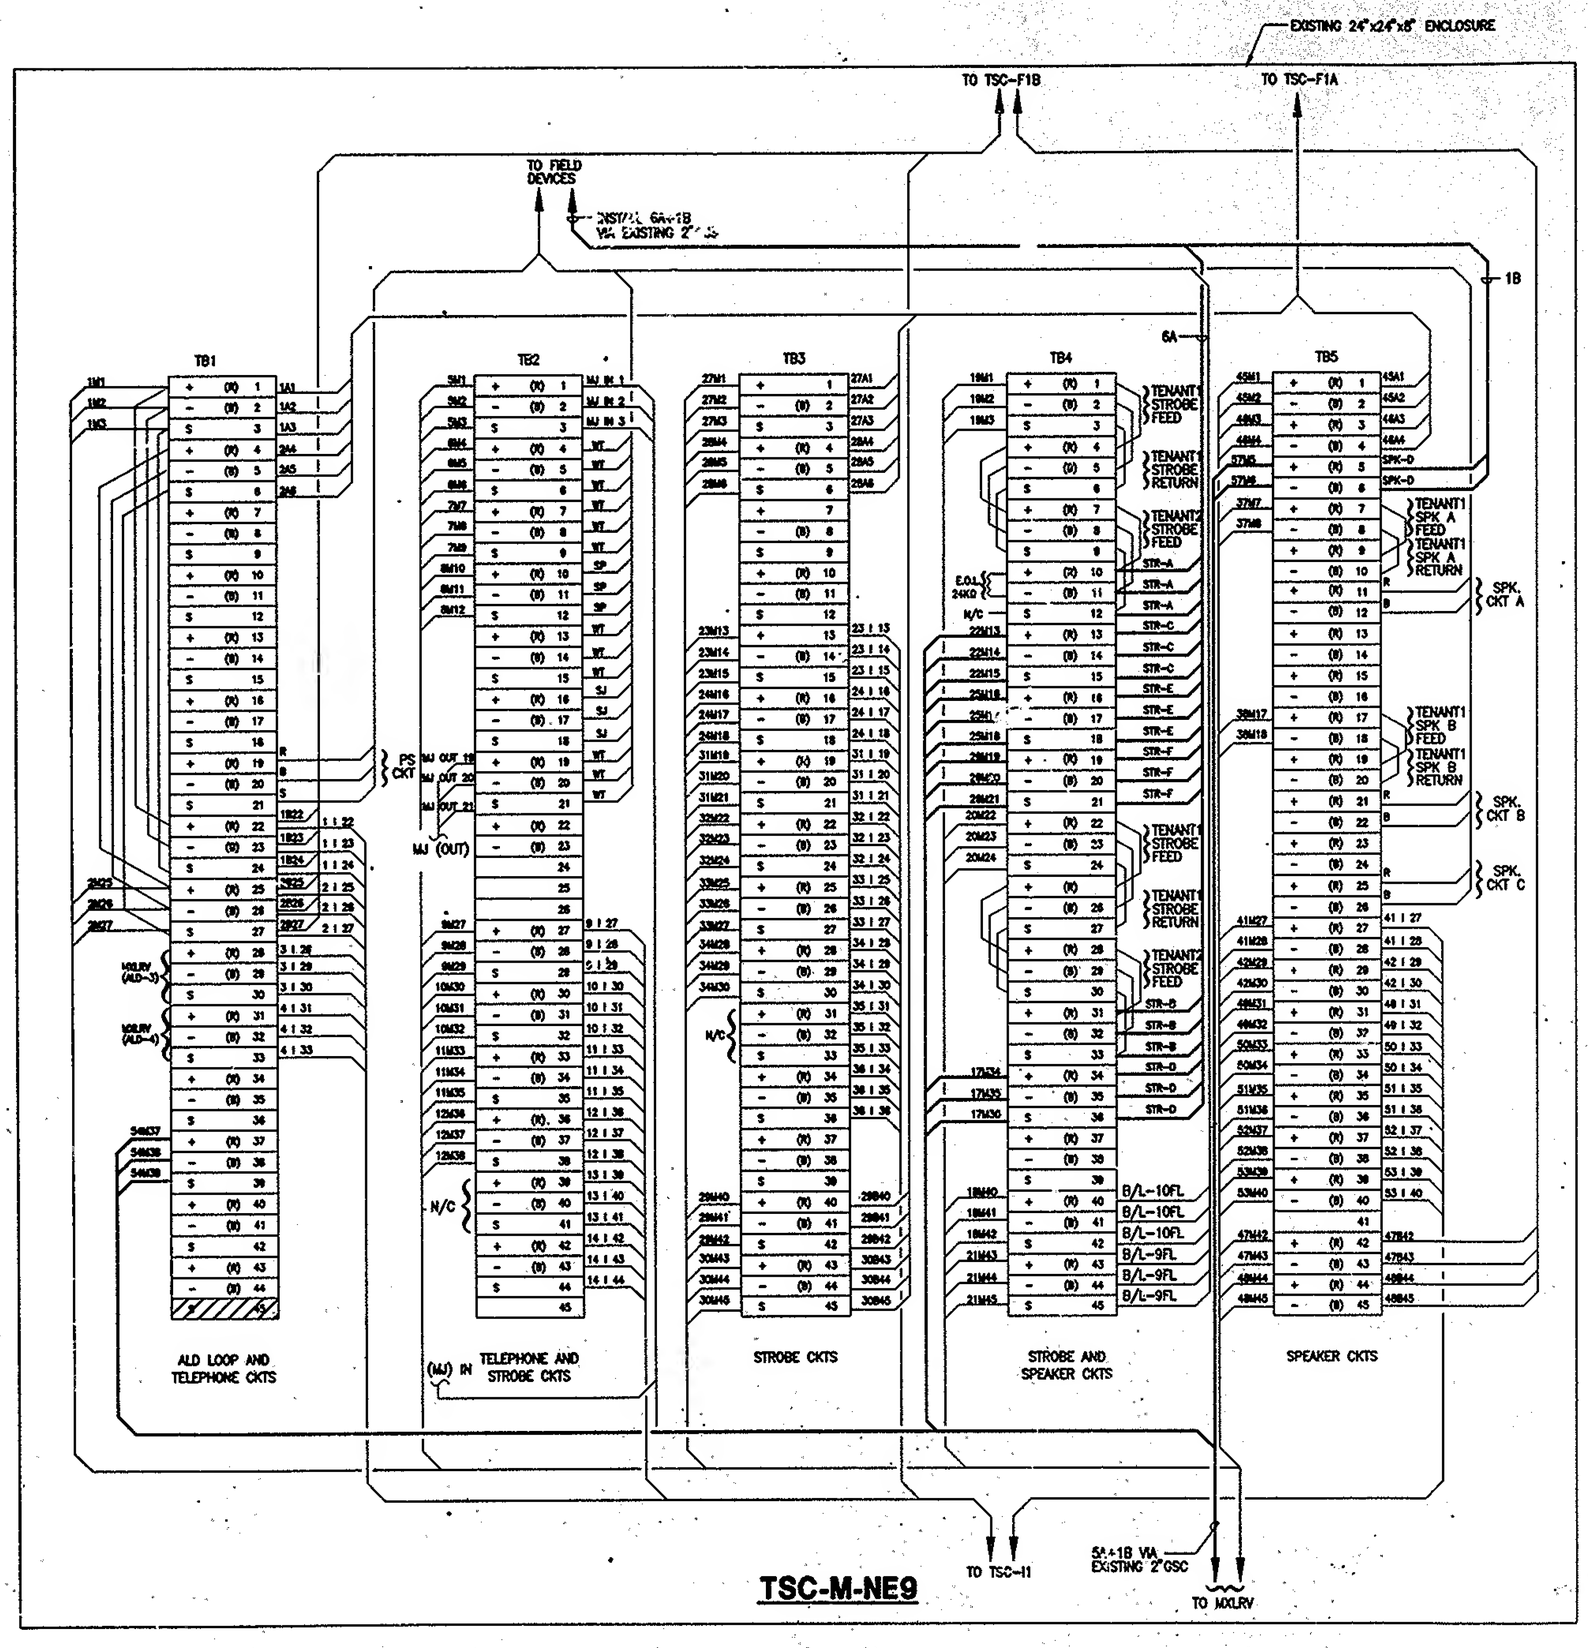

TSC-M-NE9

NOTES:

1. FOR LEGEND, ABBREVIA
2. ALL SHIELDS MUST BE TUBING SHALL BE USE (ON THIS DWG).
3. ALL WIRING SHALL BE STRAY VOLTAGES.
4. CONTRACTOR SHALL SH CONNECTION SHALL BE AND UNDER THE DIREC
5. FOR TSC-M-NE9 ENCL MER PLAN.

LEGEND:

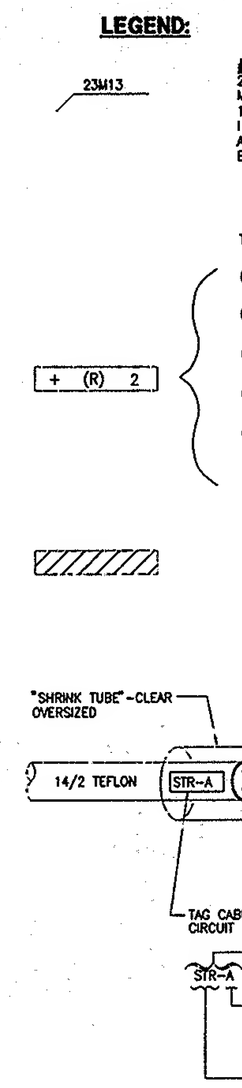

DETAIL "A" - TYPICAL

FILE NAME: Y:\Wic-861.571\SWTC\F-31.dwg plotted on 5/6/1999 by BROYZMAN